STATE	PROJECT NO.	SECTION NO.	SHEET NO.
ND	SFP-0002(25)	100	2

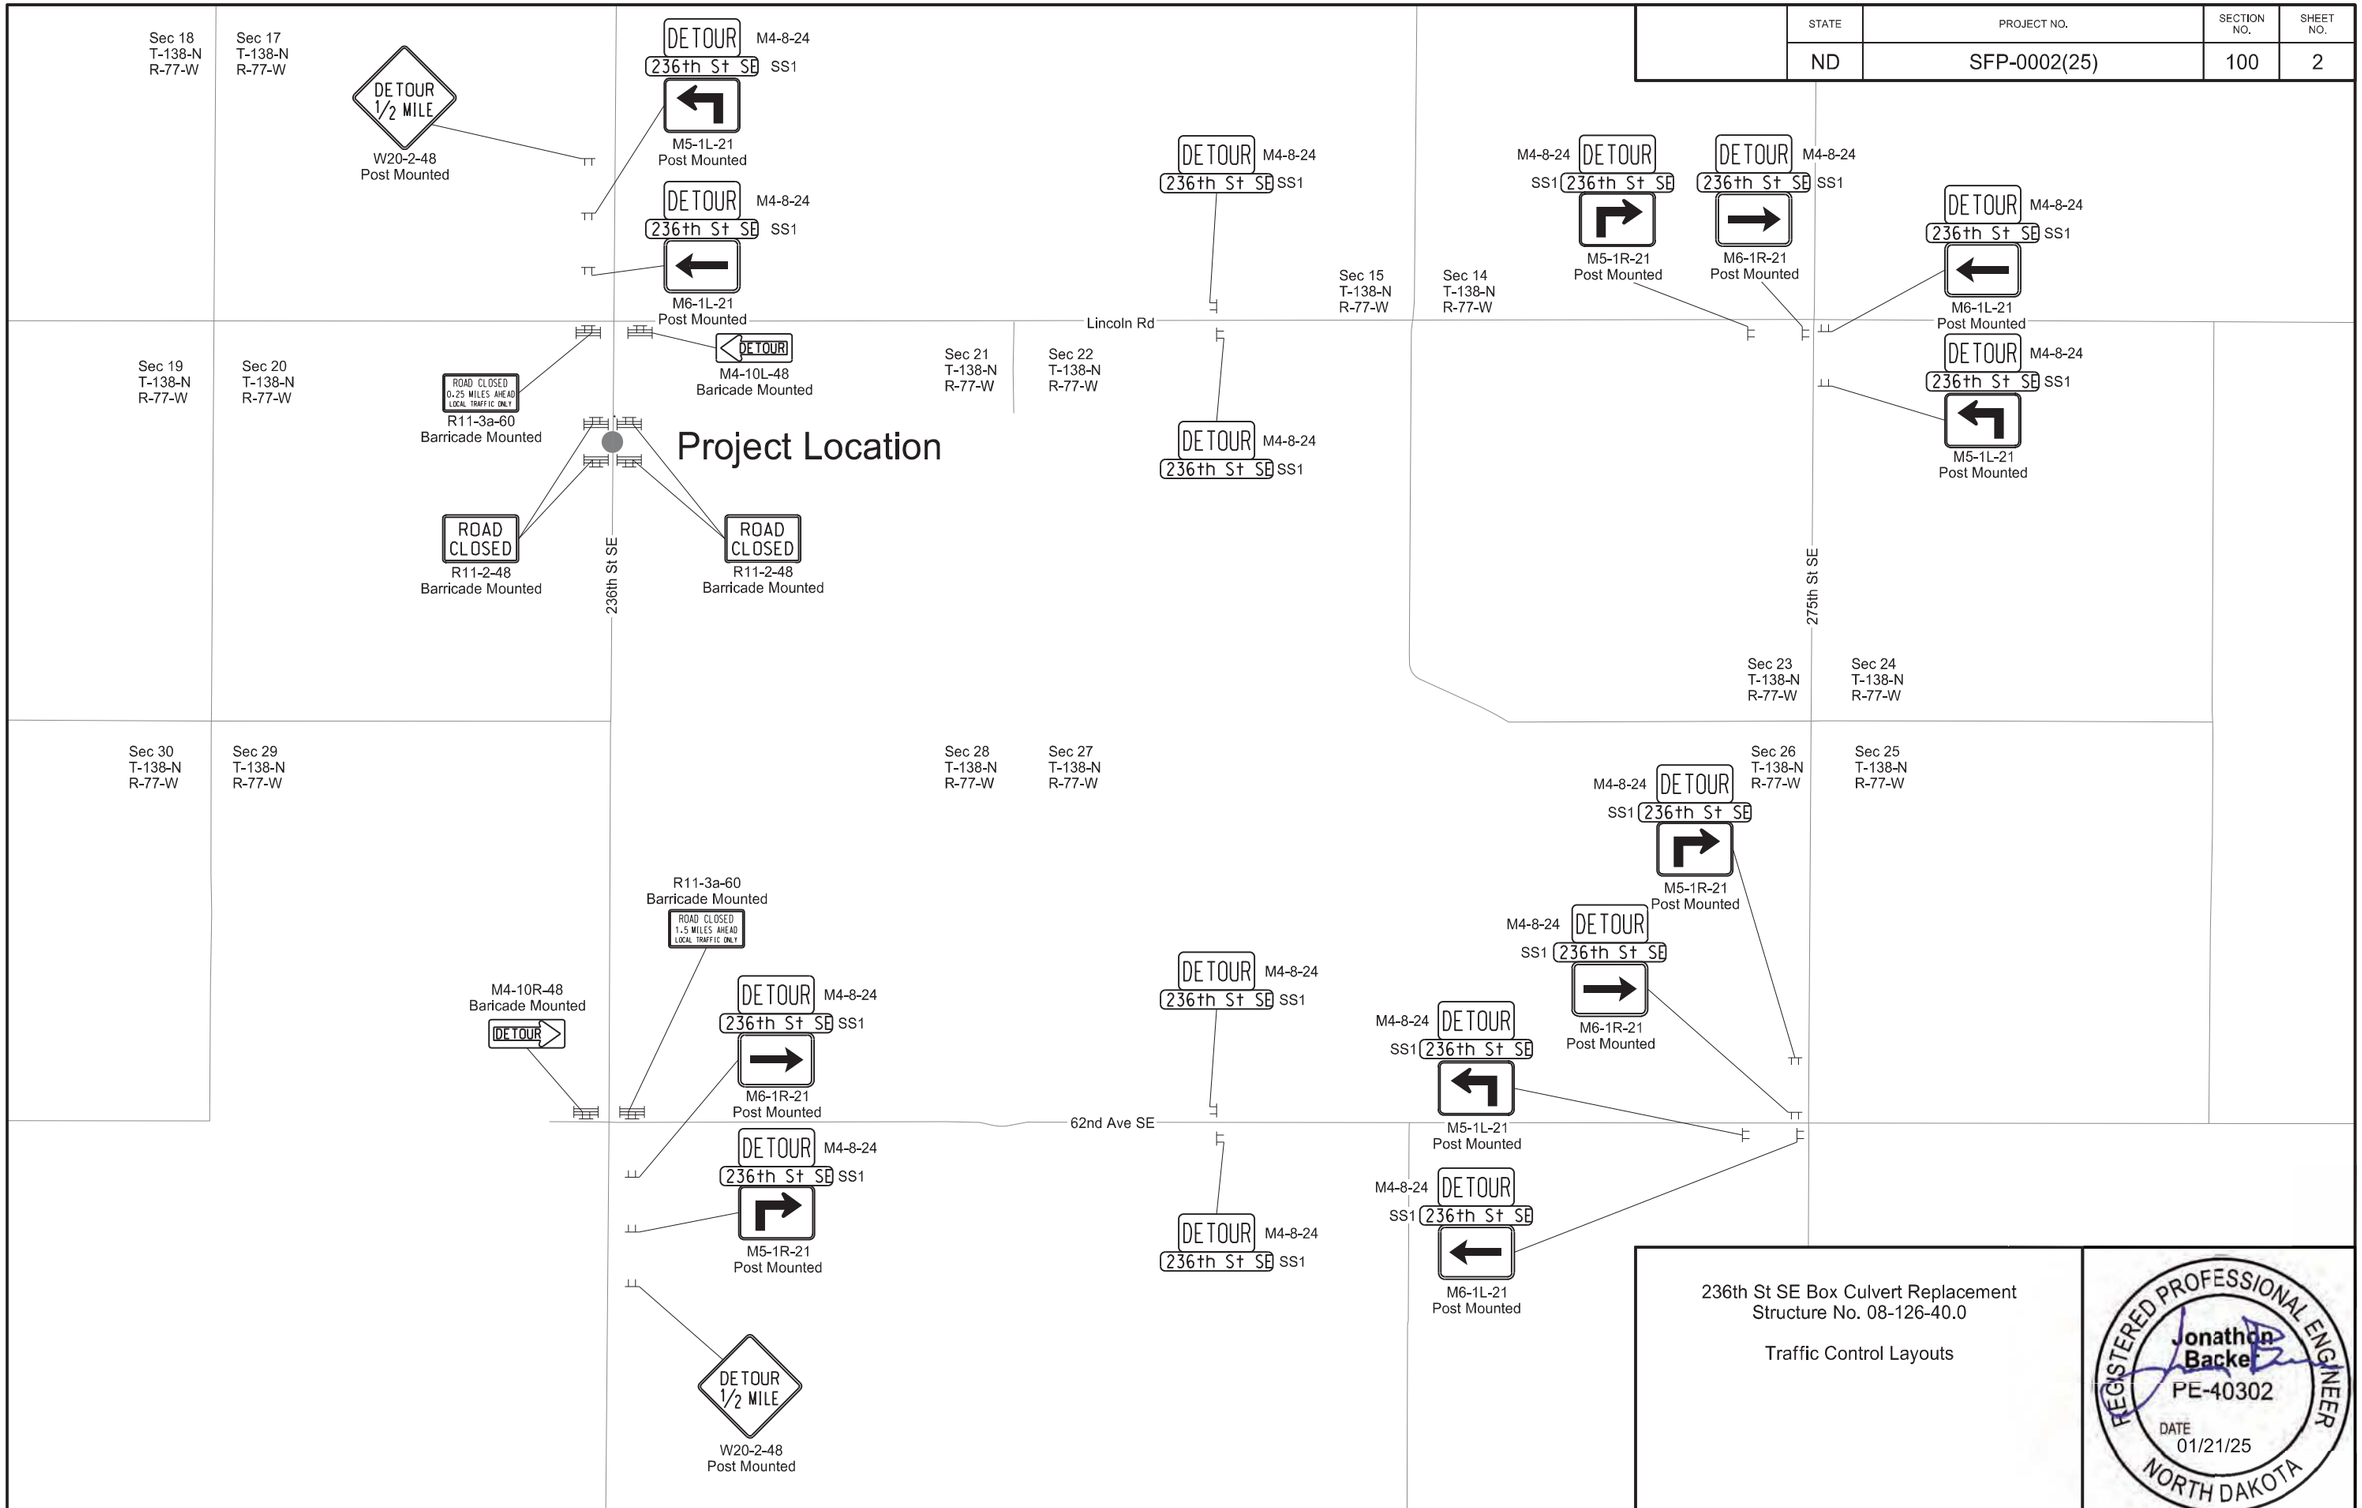

236th St SE Box Culvert Replacement
Structure No. 08-126-40.0

Traffic Control Layouts

REGISTERED PROFESSIONAL ENGINEER
Jonathon Backer
PE-40302
DATE
01/21/25
NORTH DAKOTA